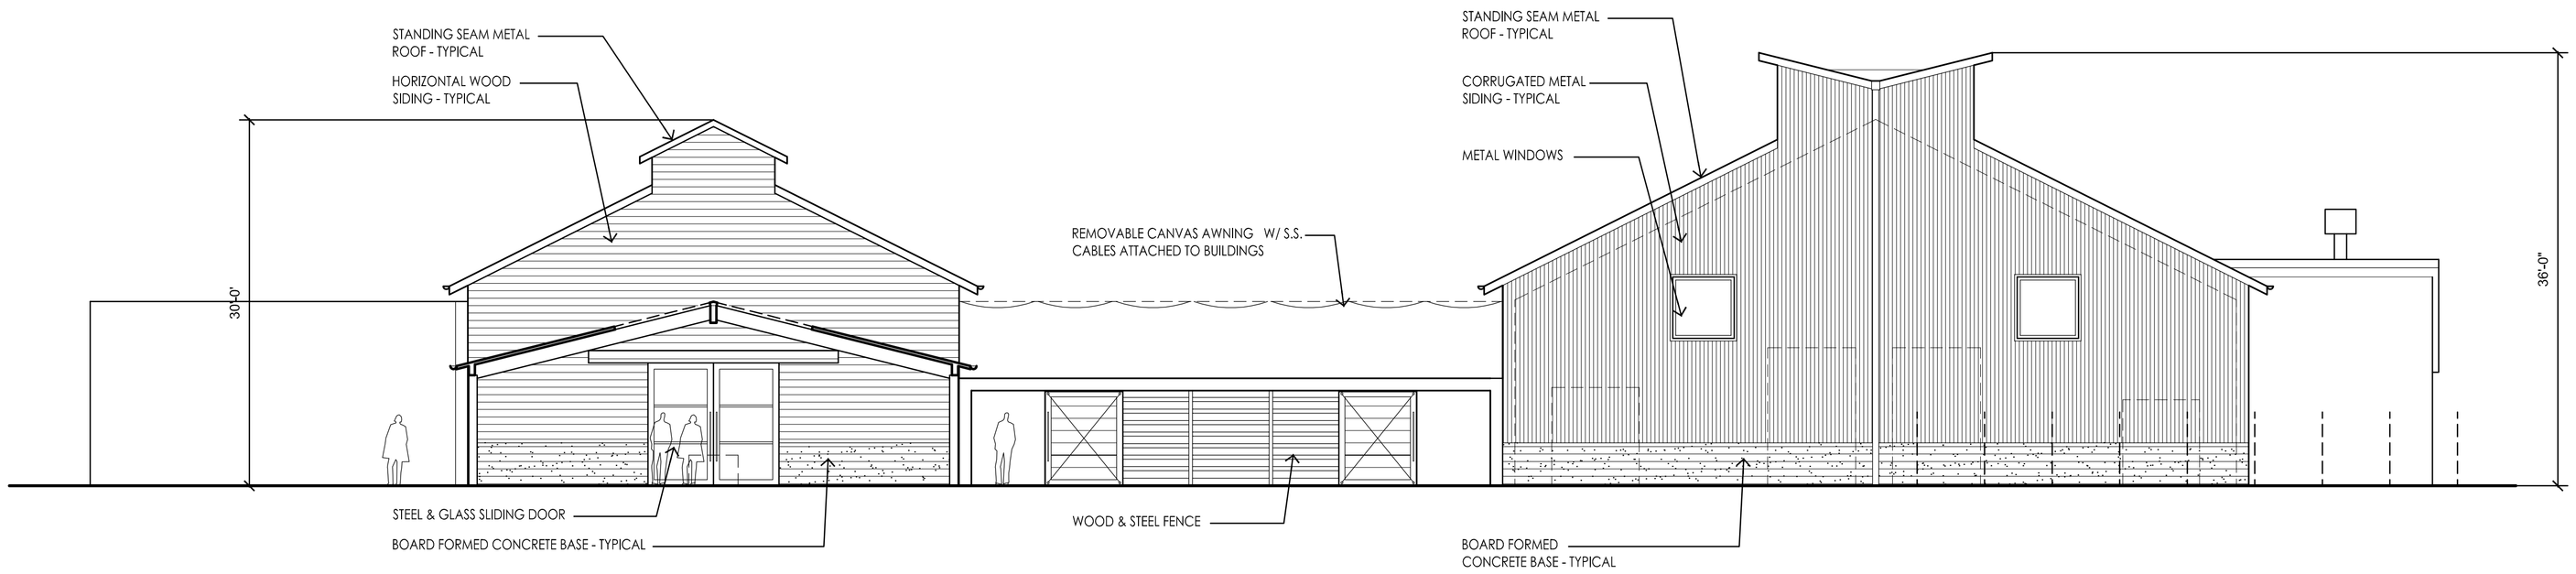

2 / A 3.2 NORTH ELEVATION (BARREL / FERMENTATION BUILDING)

1/8"=1'-0"

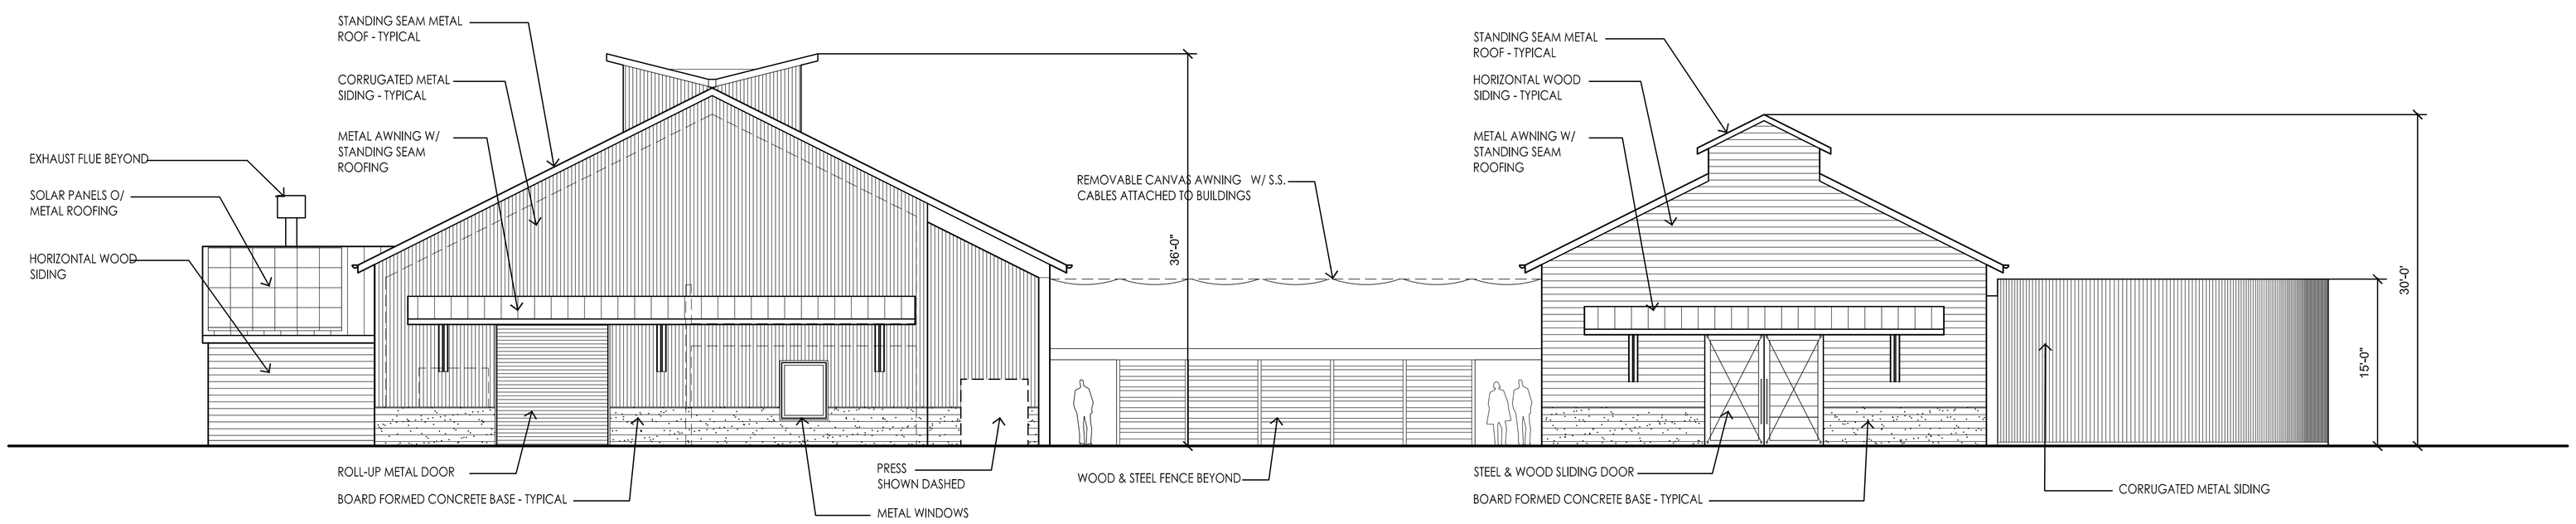

1 / A 3.2 SOUTH ELEVATION (FERMENTATION / BARREL BUILDING)

1/8"=1'-0"

© 2005 FINK ARCHITECTURE
The designs and concepts shown are the sole property of FINK ARCHITECTURE. The drawings may not be used except with the expressed written consent of FINK ARCHITECTURE. FINK ARCHITECTURE disclaims responsibility for the documents if used whole or in part at an other location.

FINK ARCHITECTURE
531 Howard Street, 2nd Floor
San Francisco, CA 94105
T: 415.978.9823
F: 415.978.9824

ROESSLER CELLARS
22097 Bonness Road
Sonoma, CA
APN: 142-071-015

PLOT DATE: 12/03/07

REVISIONS:

NO	DATE	ISSUE

PROJECT NUMBER: 25004

DRAWN BY: RAF

CHECKED BY:

DRAWING TITLE:

PROPOSED ELEVATIONS

SCALE:
1/8" = 1'-0"

DRAWING NO:

A 3.2